
SEWARD HIGHWAY

O'Malley Road to Dimond Boulevard

SA-7: PERPENDICULAR OFF-RAMP, ON-RAMP, GRADE SEPARATED PATHWAY (A VARIATION OF SA-6)

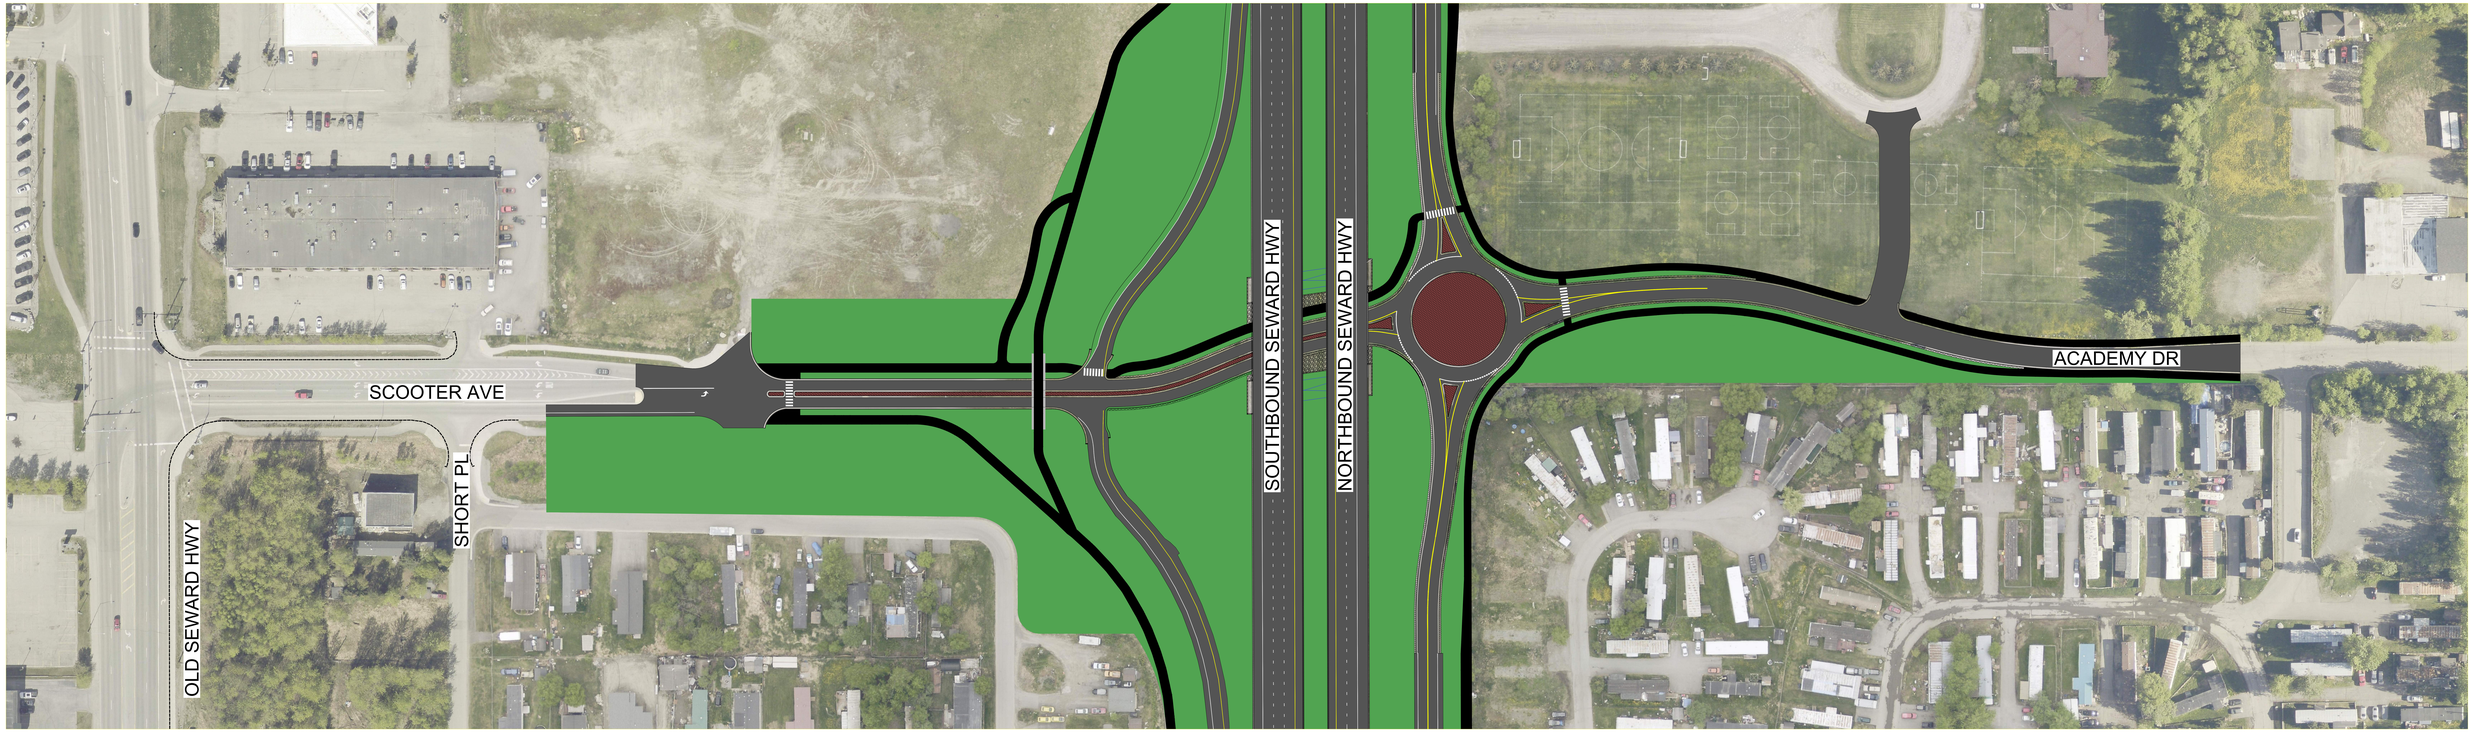


Last Updated: October 29, 2026

SEWARD HIGHWAY

O'Malley Road to Dimond Boulevard


SA-8: PERPENDICULAR OFF-RAMP, ELIMINATED ON-RAMP, AT-GRADE CROSSWALK (VARIATION OF SA-4)

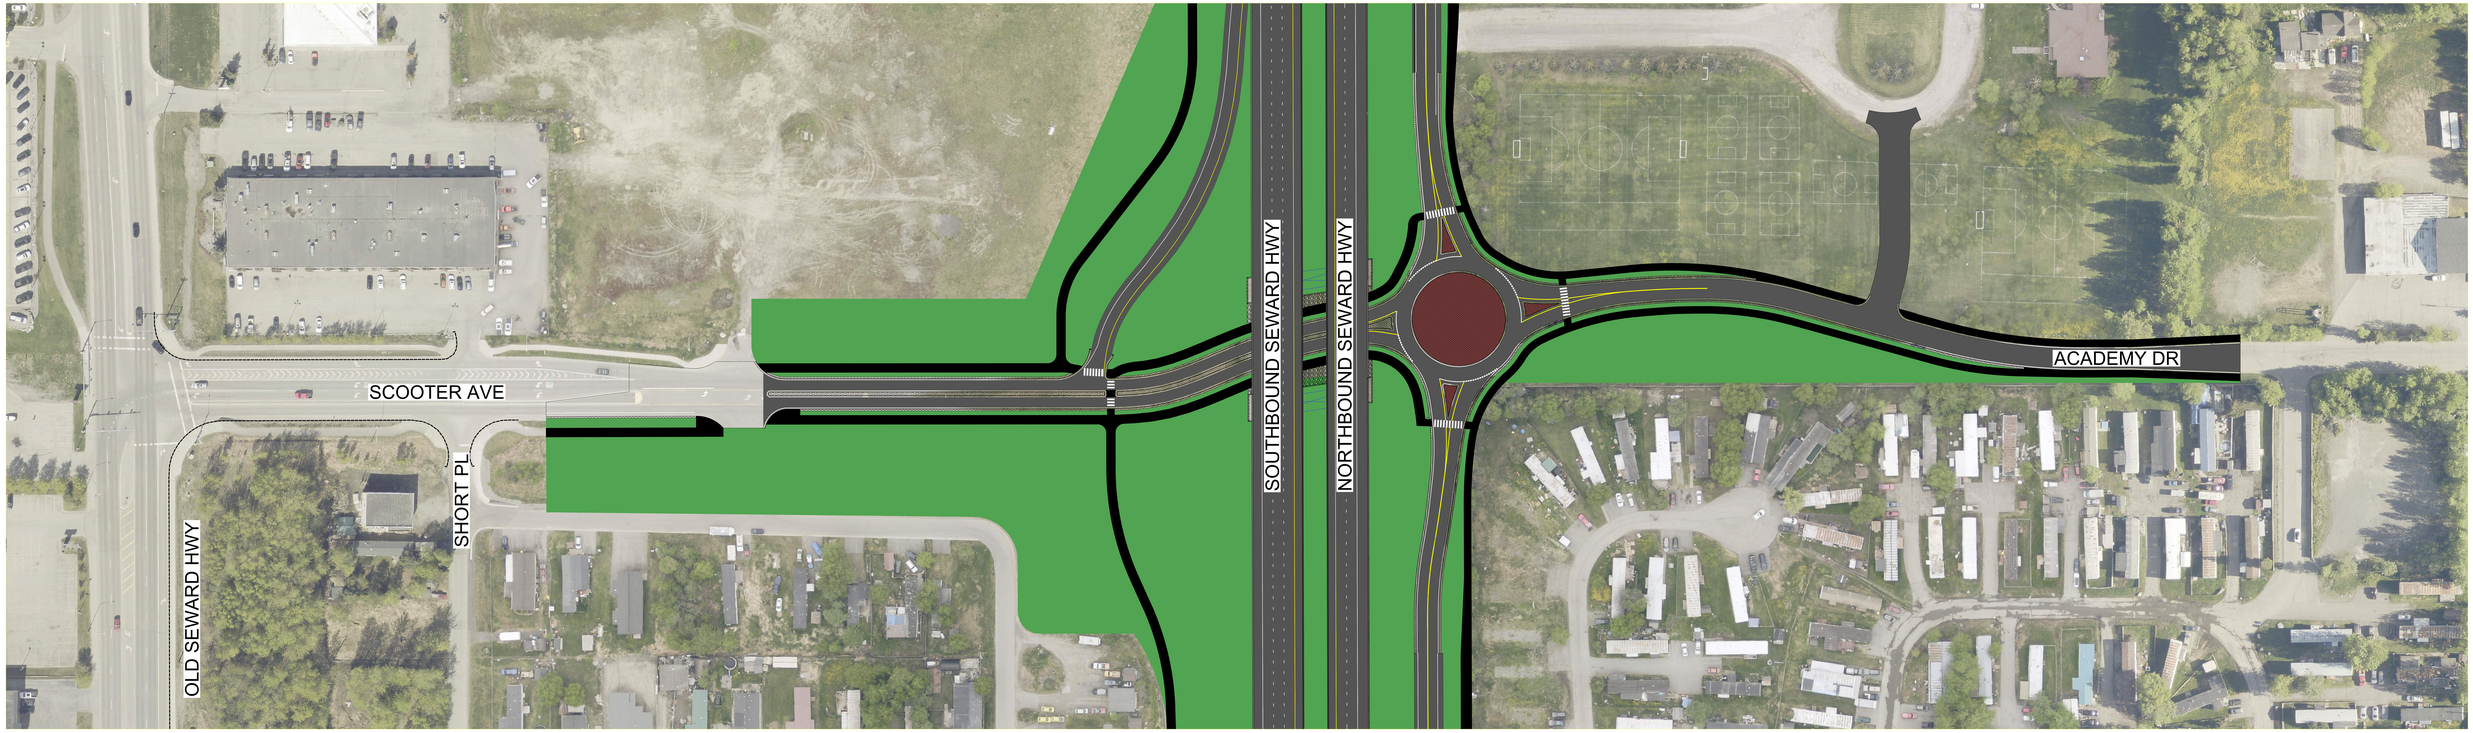

Last Updated: October 30, 2026

SEWARD HIGHWAY
O'Malley Road to Dimond Boulevard

SA-9: PERPENDICULAR OFF-RAMP, ON-RAMP, AT GRADE CROSSWALK, EAST NEIGHBORHOOD ACCESS (A VARIATION OF SA-6)

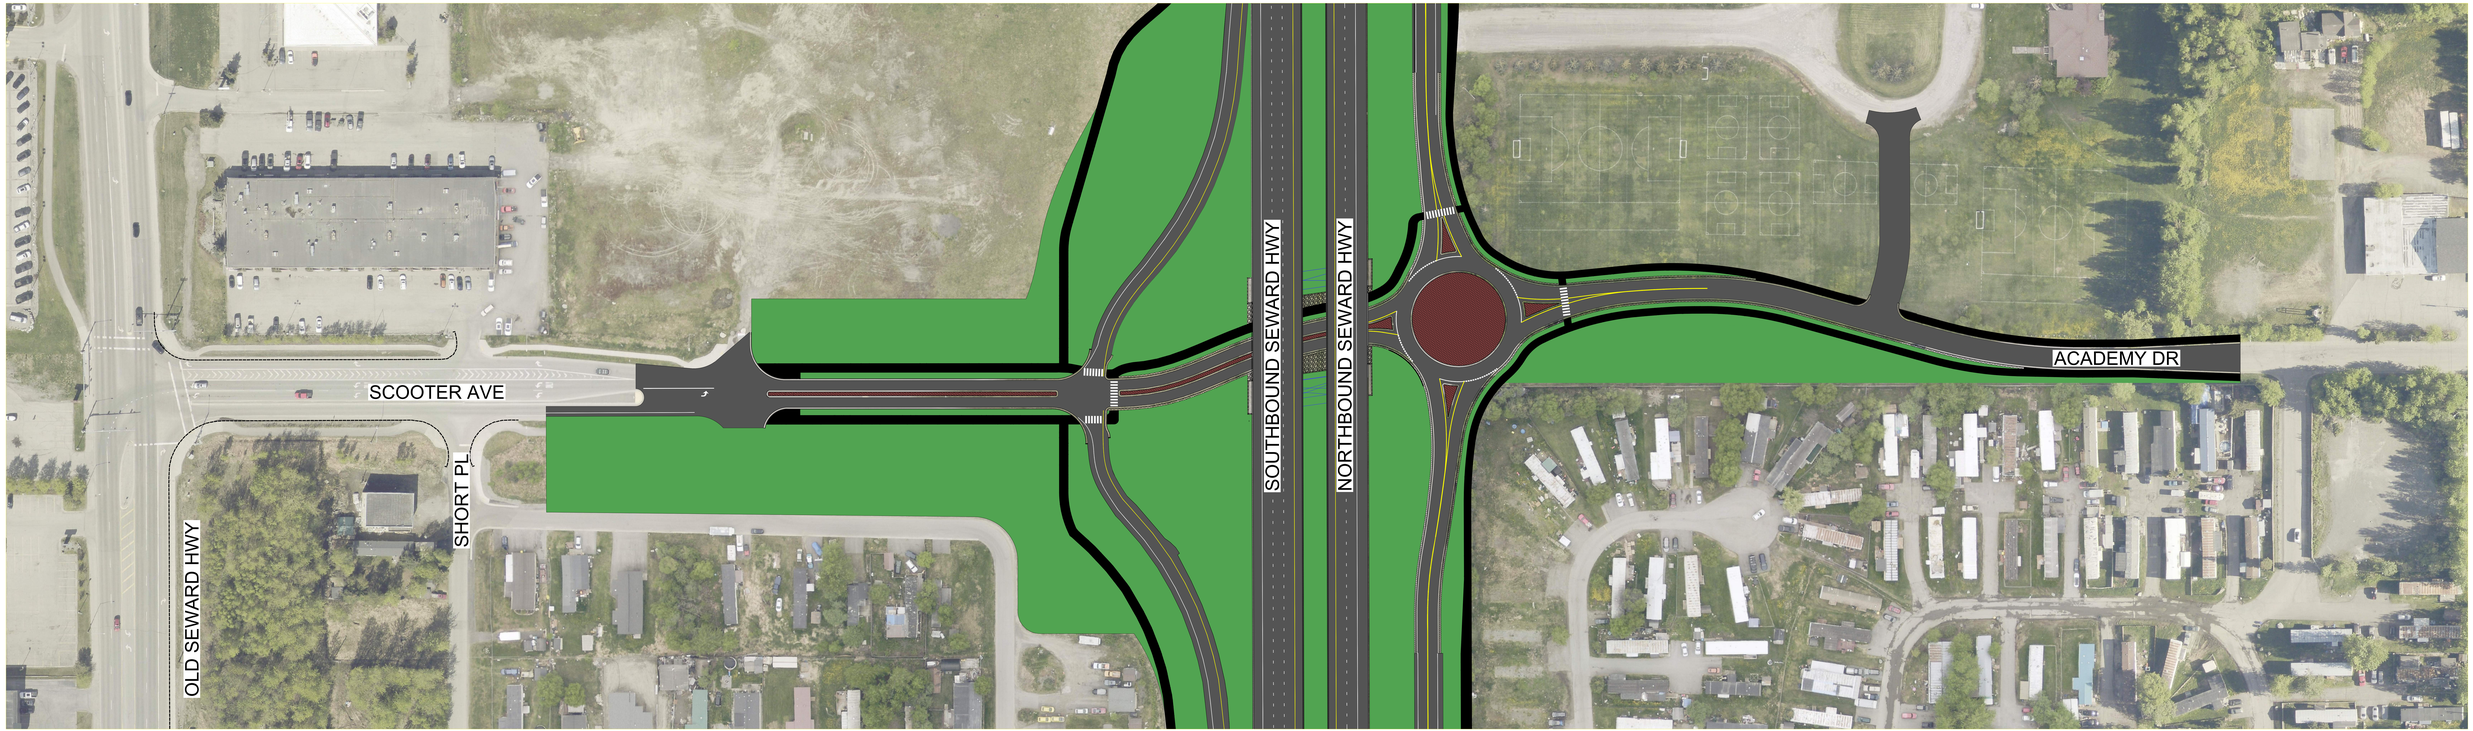

Last Updated: October 29, 2026